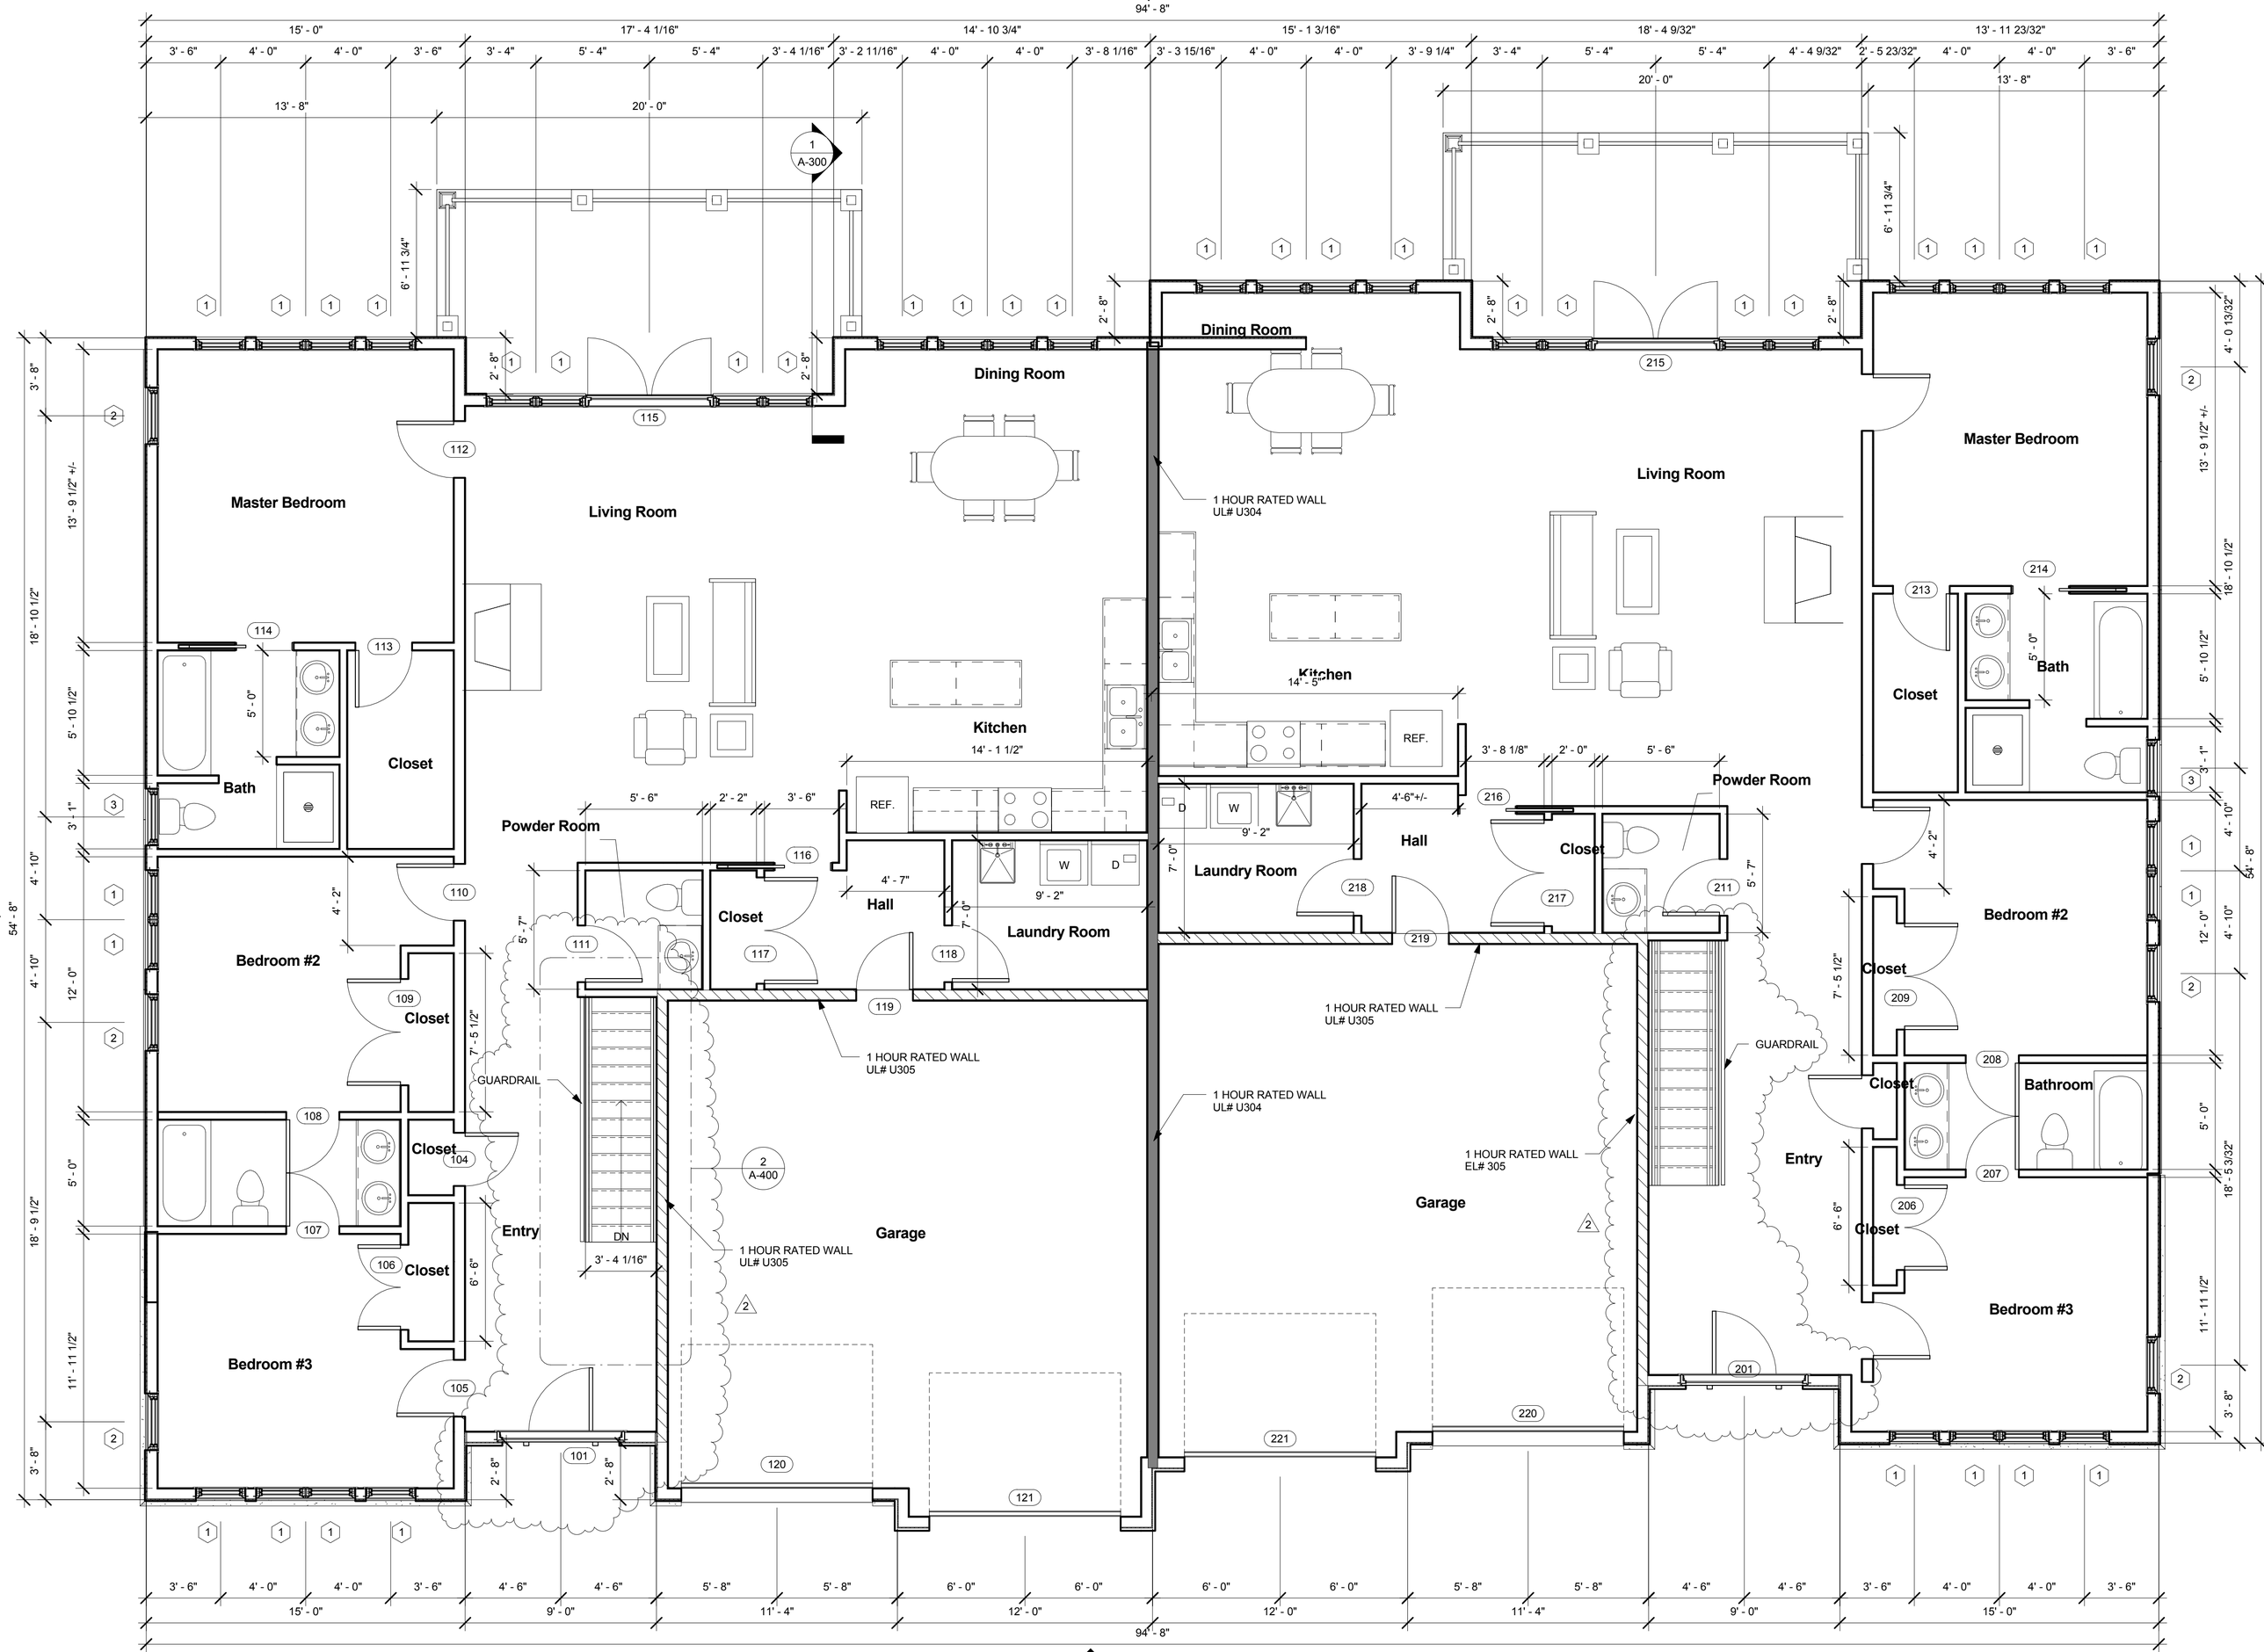

94' - 8"
Master Bedroom
Living Room
Dining Room
Kitchen
Bath
Closet
Powder Room
Hall
Laundry Room
Bedroom #2
Bedroom #3
Entry
Garage
Bathroom
GUARDRAIL
1 HOUR RATED WALL
UL# U304
UL# U305
EL# 305
REF.
DN